MURRAYDALE ESTATES

MAPLE CREEK, SASKATCHEWAN

PGA ARCHITECTS LTD.

DATE: December 2, 2016

DESC.: Suite 303 Plan

PROJECT NUMBER: 16-033

SCALE: NTS

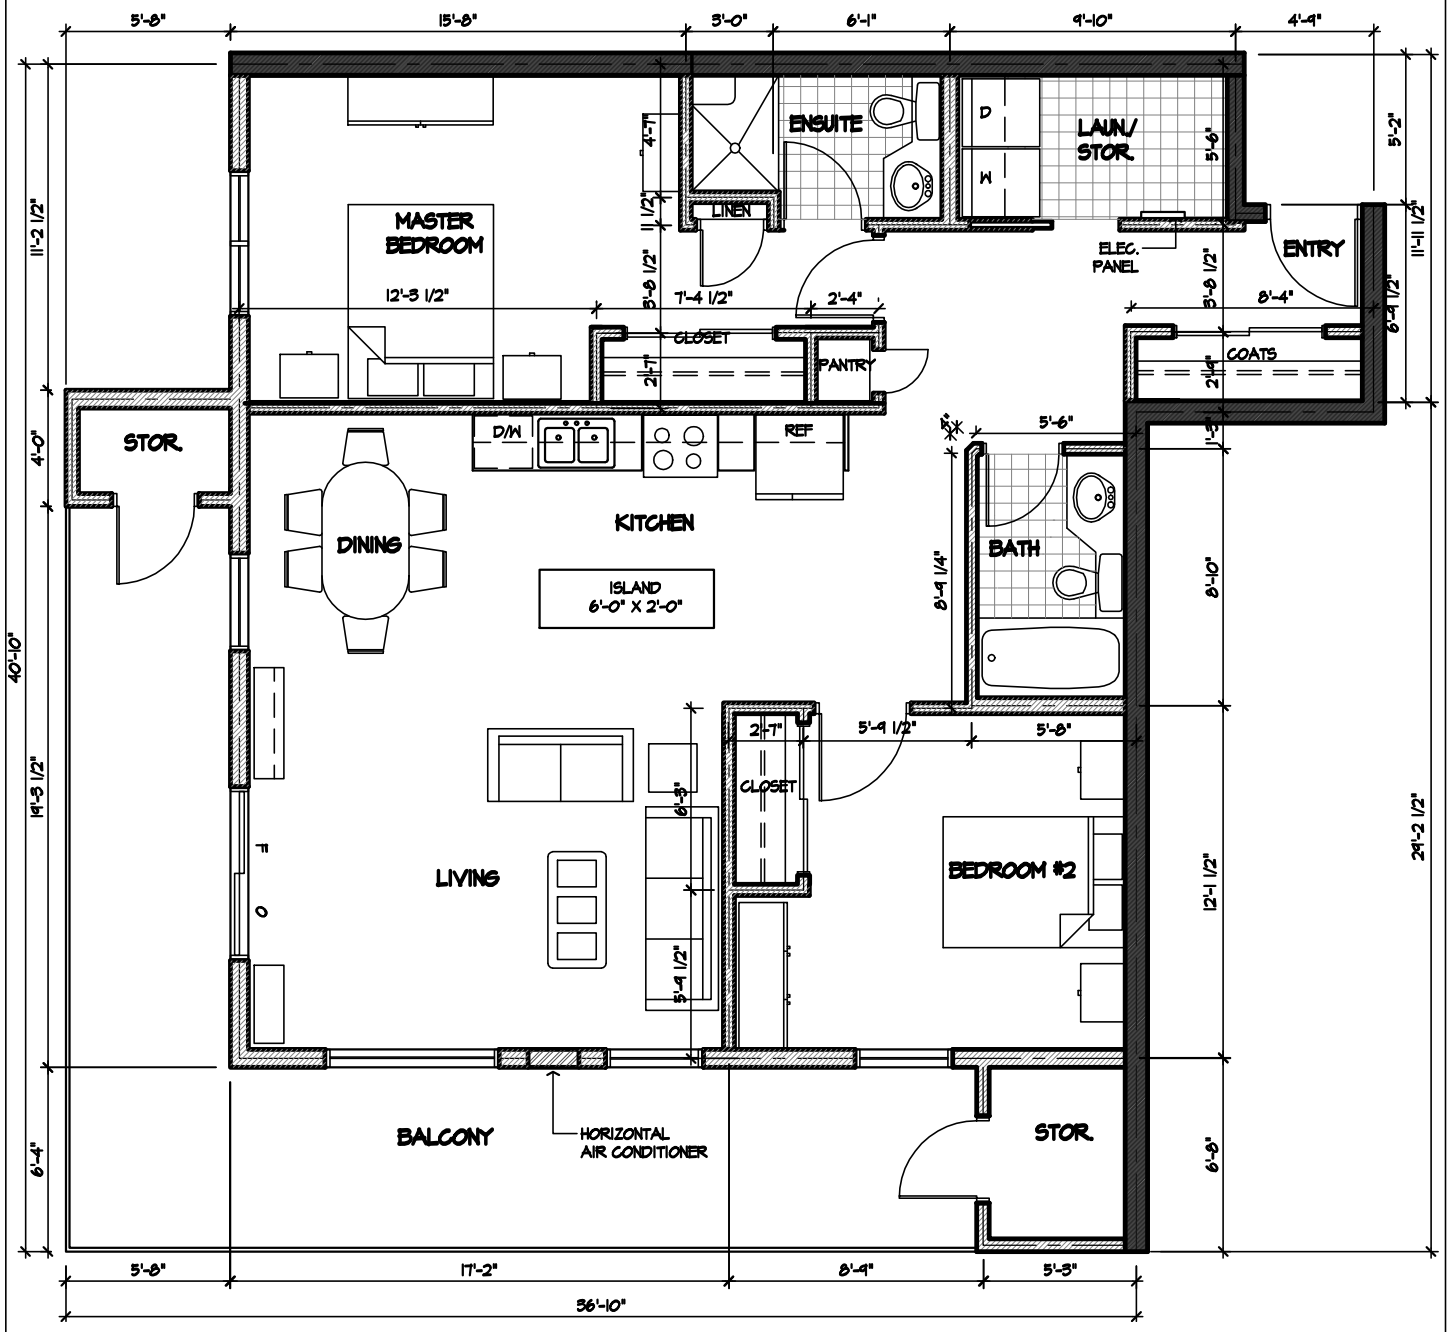

'All Dimensions Are Approximate And May Vary Due To Site Conditions'